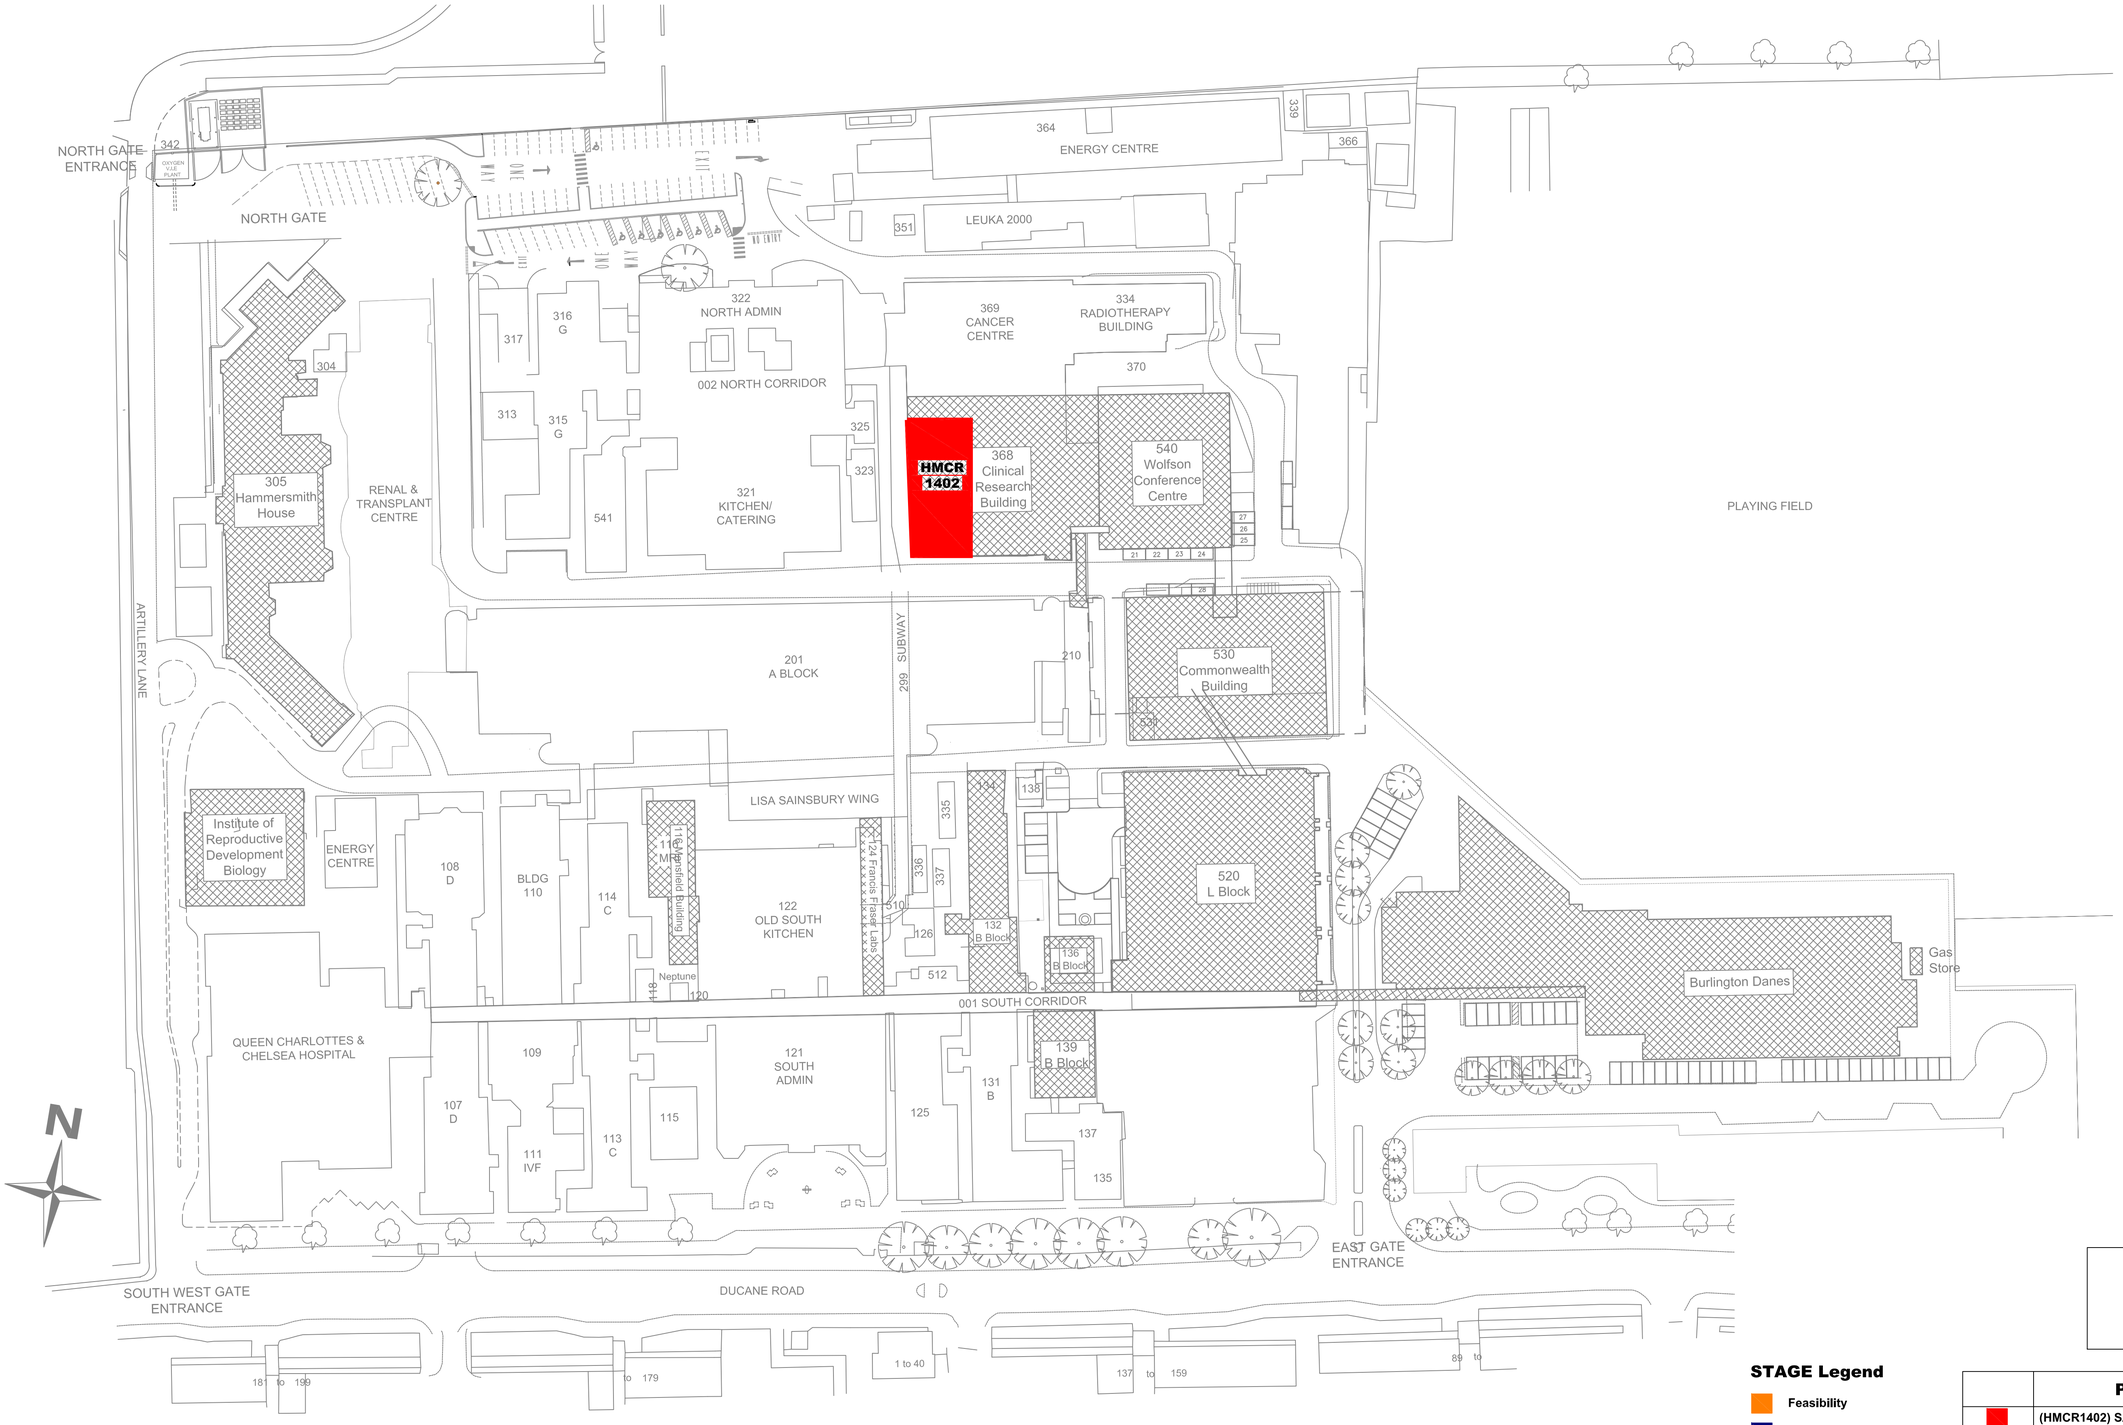

Status at 29th July 2016

STAGE Legend

- Feasibility
- Design
- Design/Procurement
- Procurement
- Construction
- Move in
- Services Commissioning

	PROJ NO. & DESCRIPTION
	(HMCR1402) SAFB Decant to H1 (Level 1)

Revision	Description	Date

Imperial College London

Estates
Project Office
South Kensington Campus London SW7 2AZ
Tel: 020 7594 8926 Fax: 020 7594 8925

Project	Drawn by	Checked	File
HAMMERSMITH CAMPUS	GABI	KW	HMZZOP0001
Title: ON-GOING PROJECTS	Drawing Number: HMZZ/OP/0001	Revision	Scale: N.T.S
			Date: 29.07.16

X:\Masterplanning & Development\Space\CADCom\CAD DRAWINGS\LONDON\HAMMERSMITH\CAMPUS\CAMPUS CO-ORDINATION\HMZZOP0001.dwg